LIGHT POLES

POINT #	DESCRIPTION	NORTHING	EASTING
4	LT-POLE	374796.33	834073.85
5	LT-POLE	374805.13	834158.49
6	LT-POLE	374813.70	834248.02
7	LT-POLE	374713.37	834301.97
8	LT-POLE	374523.50	834343.61
9	LT-POLE	374457.61	834182.42
10	LT-POLE	374396.16	834114.44
11	LT-POLE	374312.65	834123.56

LIGHT POLES

POINT #	DESCRIPTION	NORTHING	EASTING
12	LT-POLE	374226.34	833936.62
13	LT-POLE	374213.81	833837.01
14	LT-POLE	374203.59	833739.38
15	LT-POLE	374192.08	833638.78
16	LT-POLE	374261.71	833464.64
17	LT-POLE	374364.30	833431.43
18	LT-POLE	374467.63	833398.63
19	LT-POLE	374547.27	833373.44

LIGHT POLES

POINT #	DESCRIPTION	NORTHING	EASTING
20	LT-POLE	374633.94	833409.90
21	LT-POLE	374732.71	833446.56
22	LT-POLE	374743.48	833542.22
23	LT-POLE	374755.46	833649.63
24	LT-POLE	374764.84	833745.10
25	LT-POLE	374776.87	833852.42
26	LT-POLE	374711.29	833923.89
27	LT-POLE	374608.25	834287.88

LIGHT POLES ARE 39' IN HEIGHT FROM FINISHED PAVEMENT ELEVATION.

LIGHT POLES

POINT #	DESCRIPTION	NORTHING	EASTING
28	LT-POLE	374598.38	834204.61
29	LT-POLE	374586.24	834096.51
30	LT-POLE	374574.73	833994.80
31	LT-POLE	374565.04	833900.89
32	LT-POLE	374553.61	833805.34
33	LT-POLE	374541.62	833697.16
34	LT-POLE	374530.85	833602.27
35	LT-POLE	374367.09	833935.04

LIGHT POLES

POINT #	DESCRIPTION	NORTHING	EASTING
36	LT-POLE	374356.17	833839.03
37	LT-POLE	374344.09	833731.71
38	LT-POLE	374333.45	833636.75

GRADING AND DRAINAGE LEGEND

× 00.00±	EXISTING SPOT ELEVATION
(0.00)	PROPOSED SPOT ELEVATION ON PAVEMENT
ST-XX	PROPOSED STORM STRUCTURE
P-XX	PROPOSED STORM PIPE

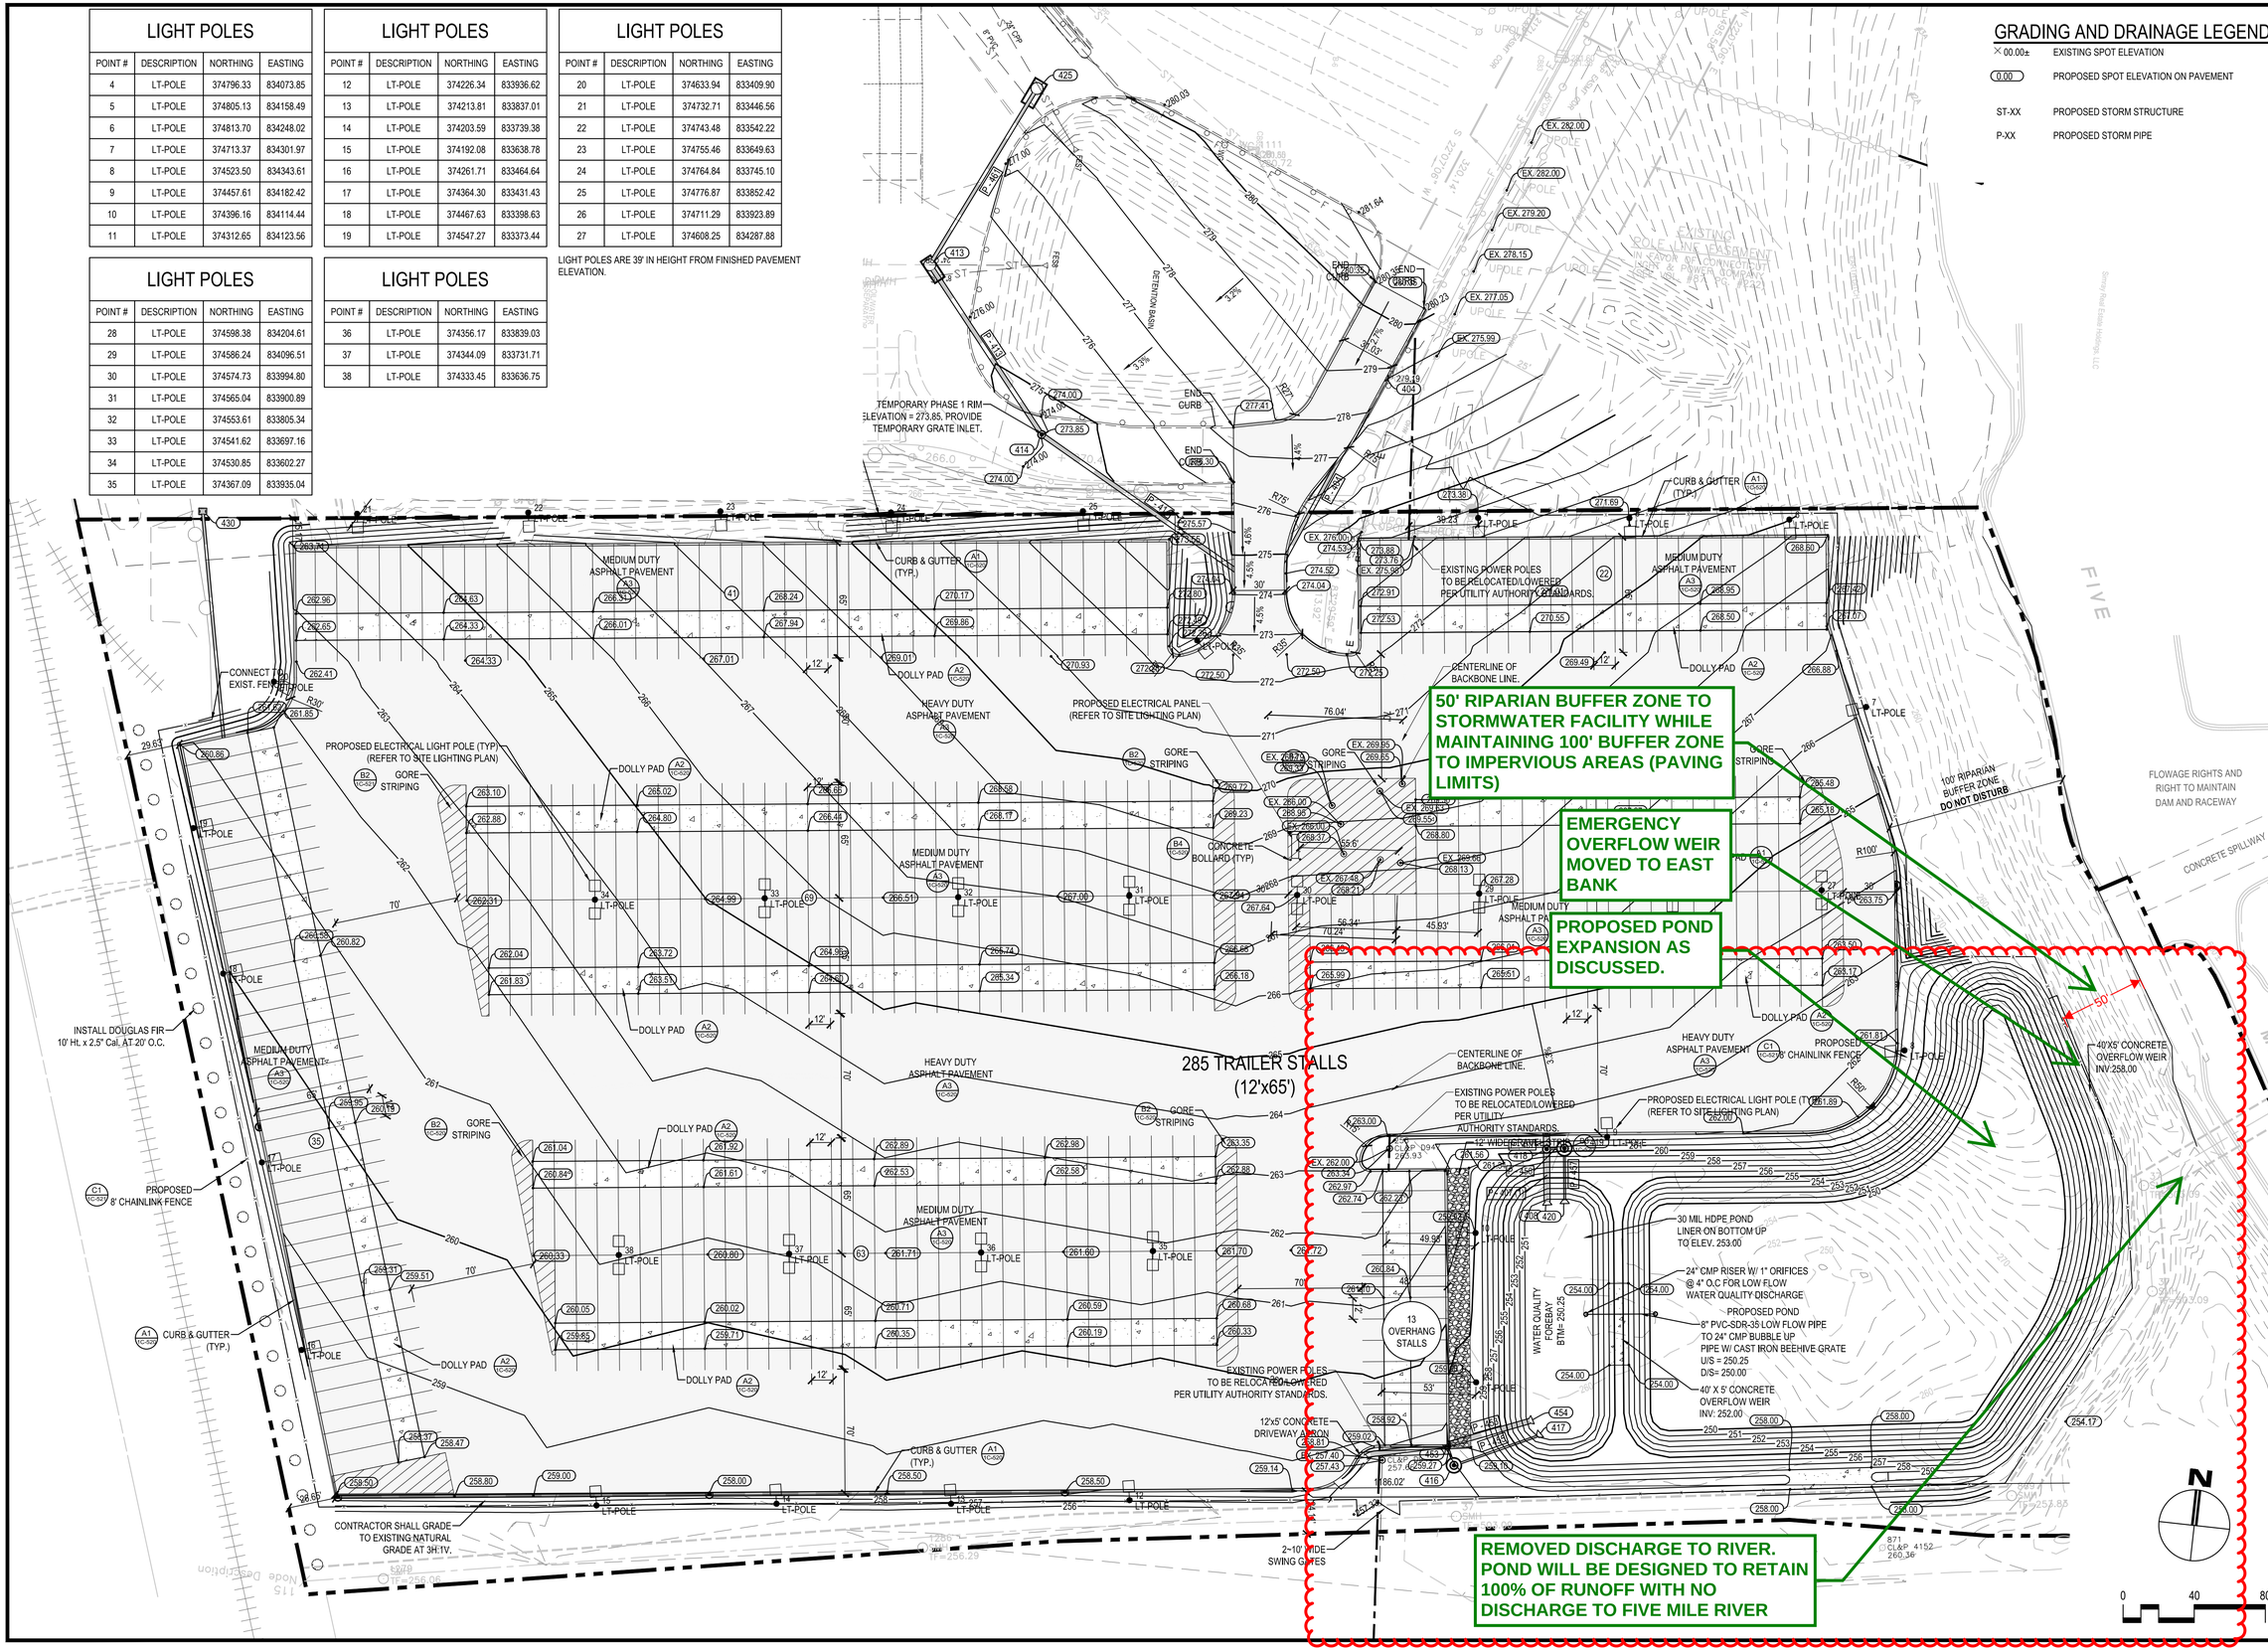

JOSHUA R. HOUGH
CIVIL ENGINEER
REG. NO. 31834

No	DESCRIPTION	DATE
I	CPI_EVER	02/16/21
G	CPI	01/21/21

We hereby expressly reserve the property rights to this drawing and it is not to be reproduced, copied in any format or manner whatsoever without first obtaining our express written permission and consent.

DRAWN BY: SBC/MSL
CHECKED BY: JRH

AE JOB NUMBER

GRADING AND DRAINAGE PLAN

1C-140
SHEET NUMBER

P:\340_FoodBev\3401365 Frito Lay Project Knight\Design-Working\Common\Titleblocks\3401365201_LOGFILE - Phase 1 Yellin.dwg
Xref P:\340_FoodBev\3401365 Frito Lay Project Knight\Design-Working\CIVIL\Auto\24D\06 Sheet Files\PHASE 1 YELLIN LOT\3401365201_1C-140 Revised Pond.dwg Layout Name: 1C-140 Feb 26, 2021 - 1:03pm PLOTTED BY: sbcole